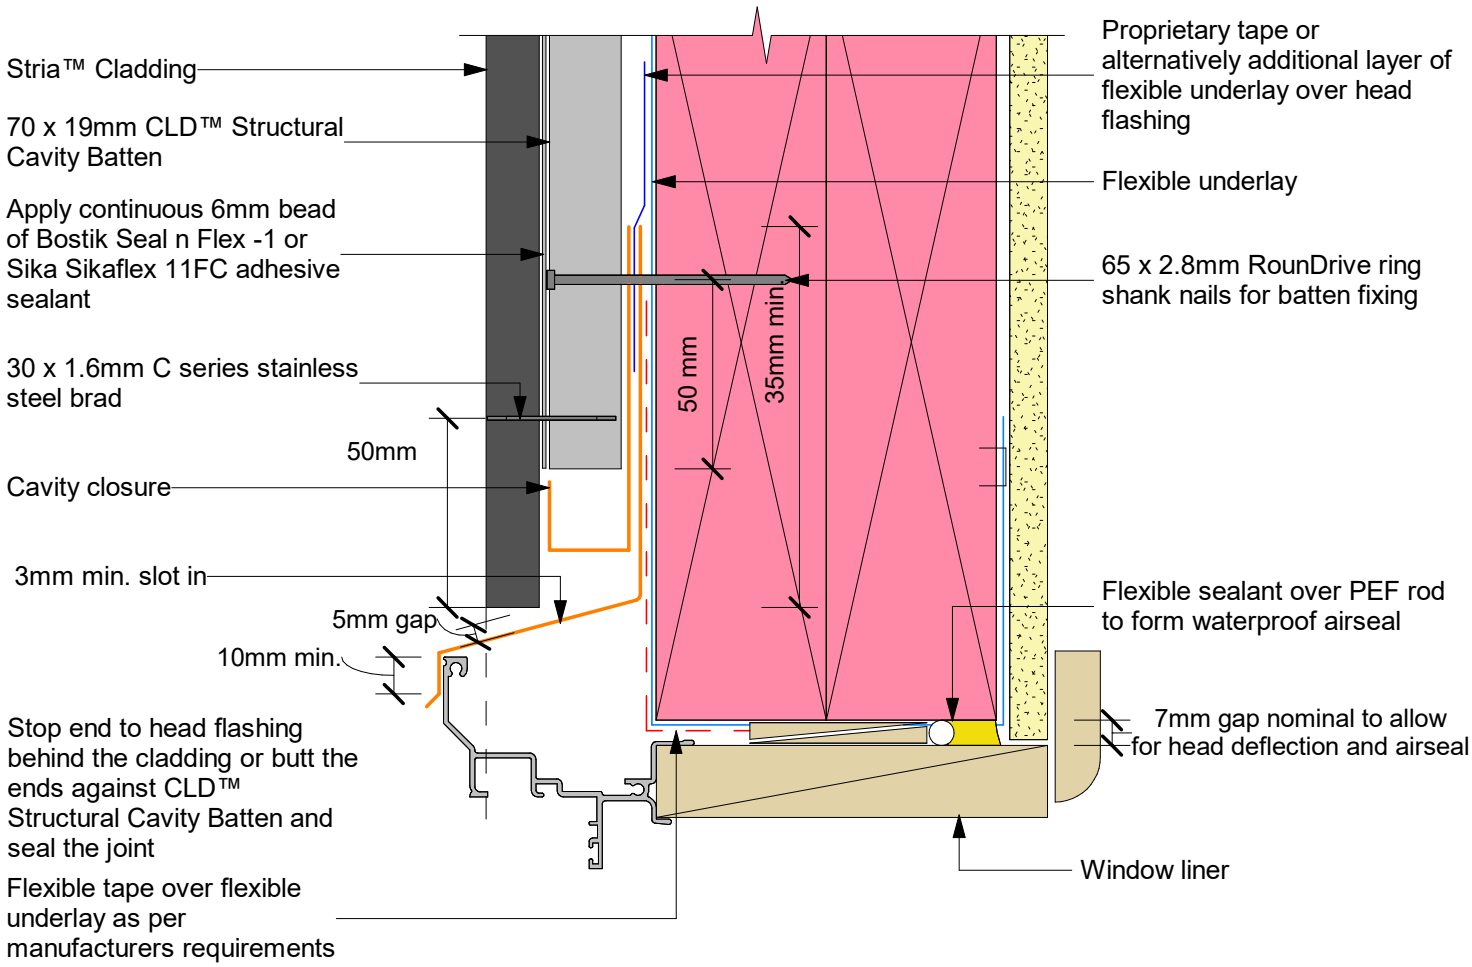

Note: Site cut edges to be primed

jhl_stri_u_019

jhl_stri.rvt

JamesHardie™

www.jameshardie.co.nz

Stria™ Cladding

On CLD™ Structural Cavity Batten with Flexible Underlay

WINDOW HEAD WITH CLADDING CUT AROUND HEAD FLASHING

June 2024

Scale: 1 : 2

Figure 19